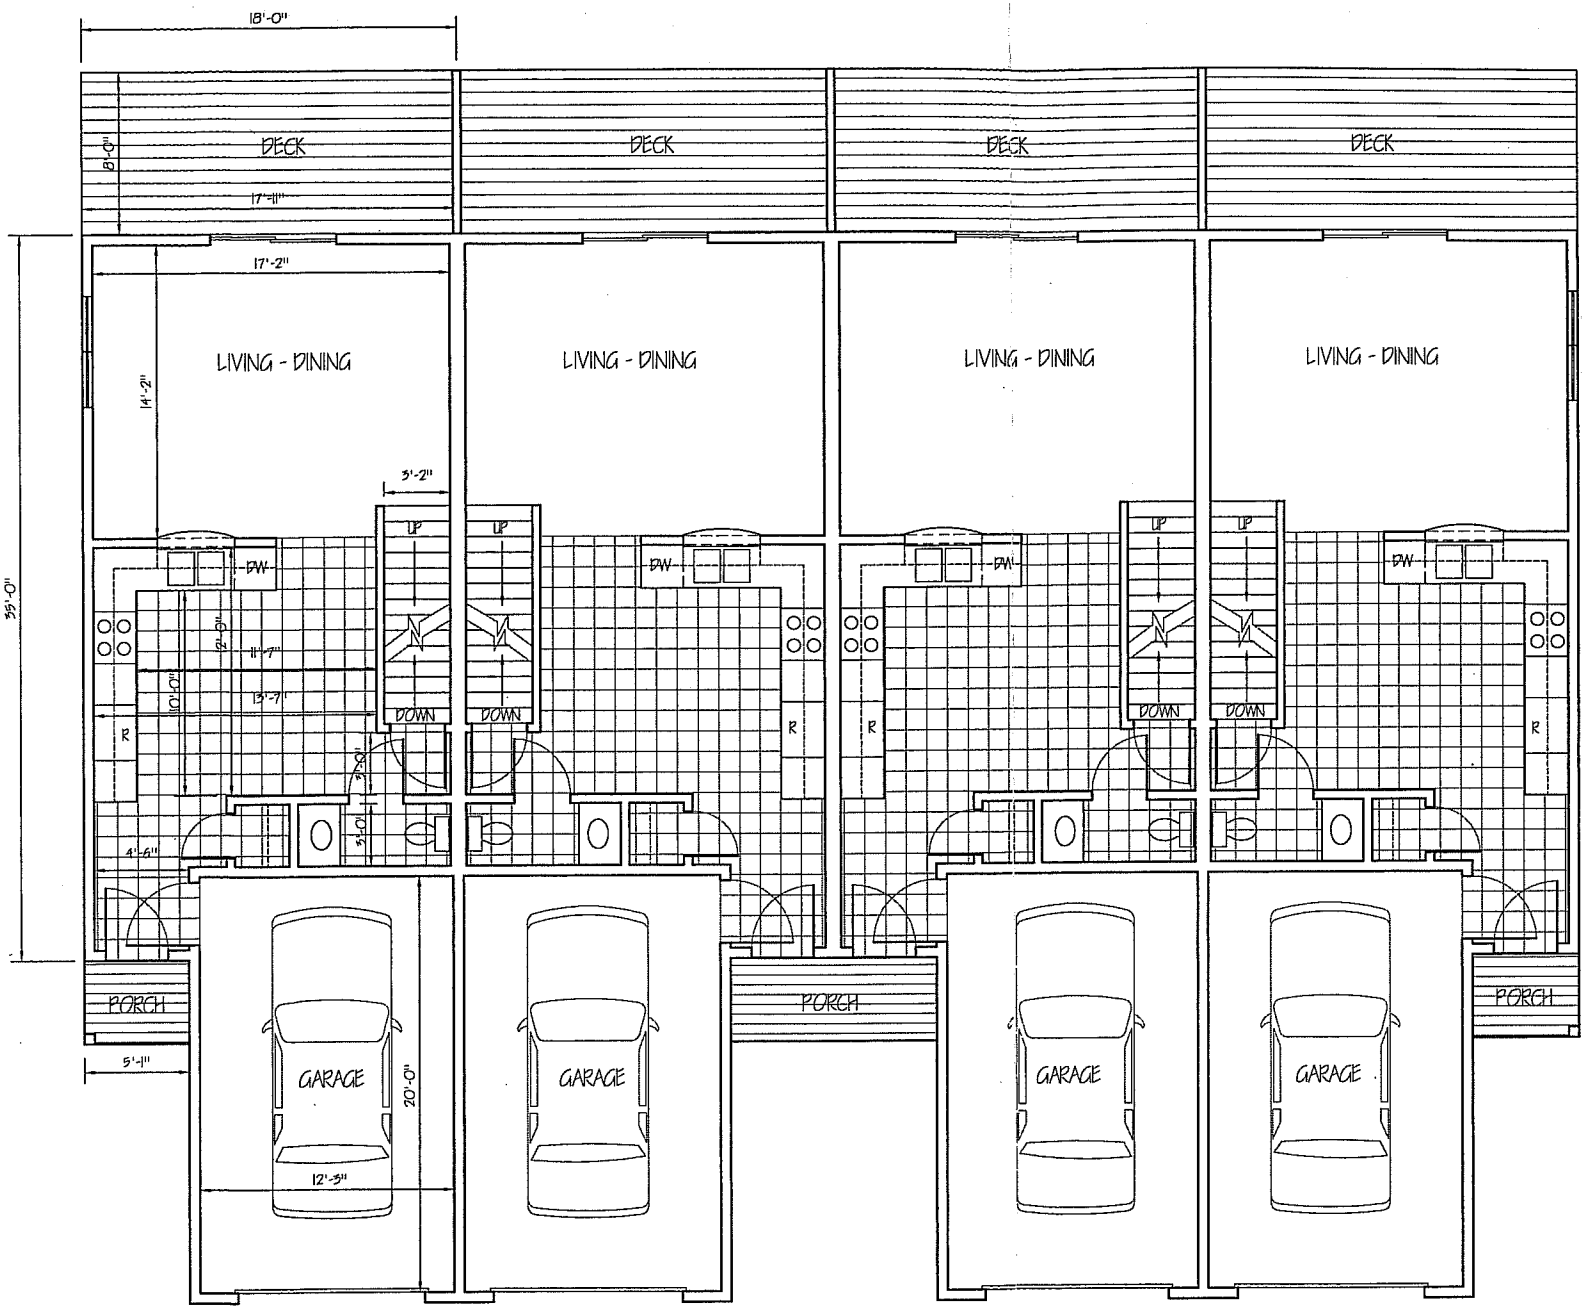

FIRST FLOOR PLAN

Exhibit 1 Page 1

SITE ENGINEER:

CIVIL ENGINEERING ASSOCIATES, INC.
P.O. BOX 485 SHELBURNE, VT 05482
802-985-2323 FAX: 802-985-2271 web: www.cea-vt.com

COPYRIGHT © 2005 – ALL RIGHTS RESERVED

DRAWN
MJW
CHECKED
SAV
APPROVED
SAV

OWNER:

NOKES KNOLL, LLC
47 PARK ST., SUITE 2
ESSEX JCT., VT 05452

PROJECT:

NOKES KNOLL TOWNHOMES
31 MIDDLE ROAD
SWANTON, VERMONT

DATE	CHECKED	REVISION

FIRST FLOOR PLAN

DATE
FEB., 2006
SCALE
1/4"=1'-0"
PROJ. NO.
04229

DRAWING NUMBER
A2

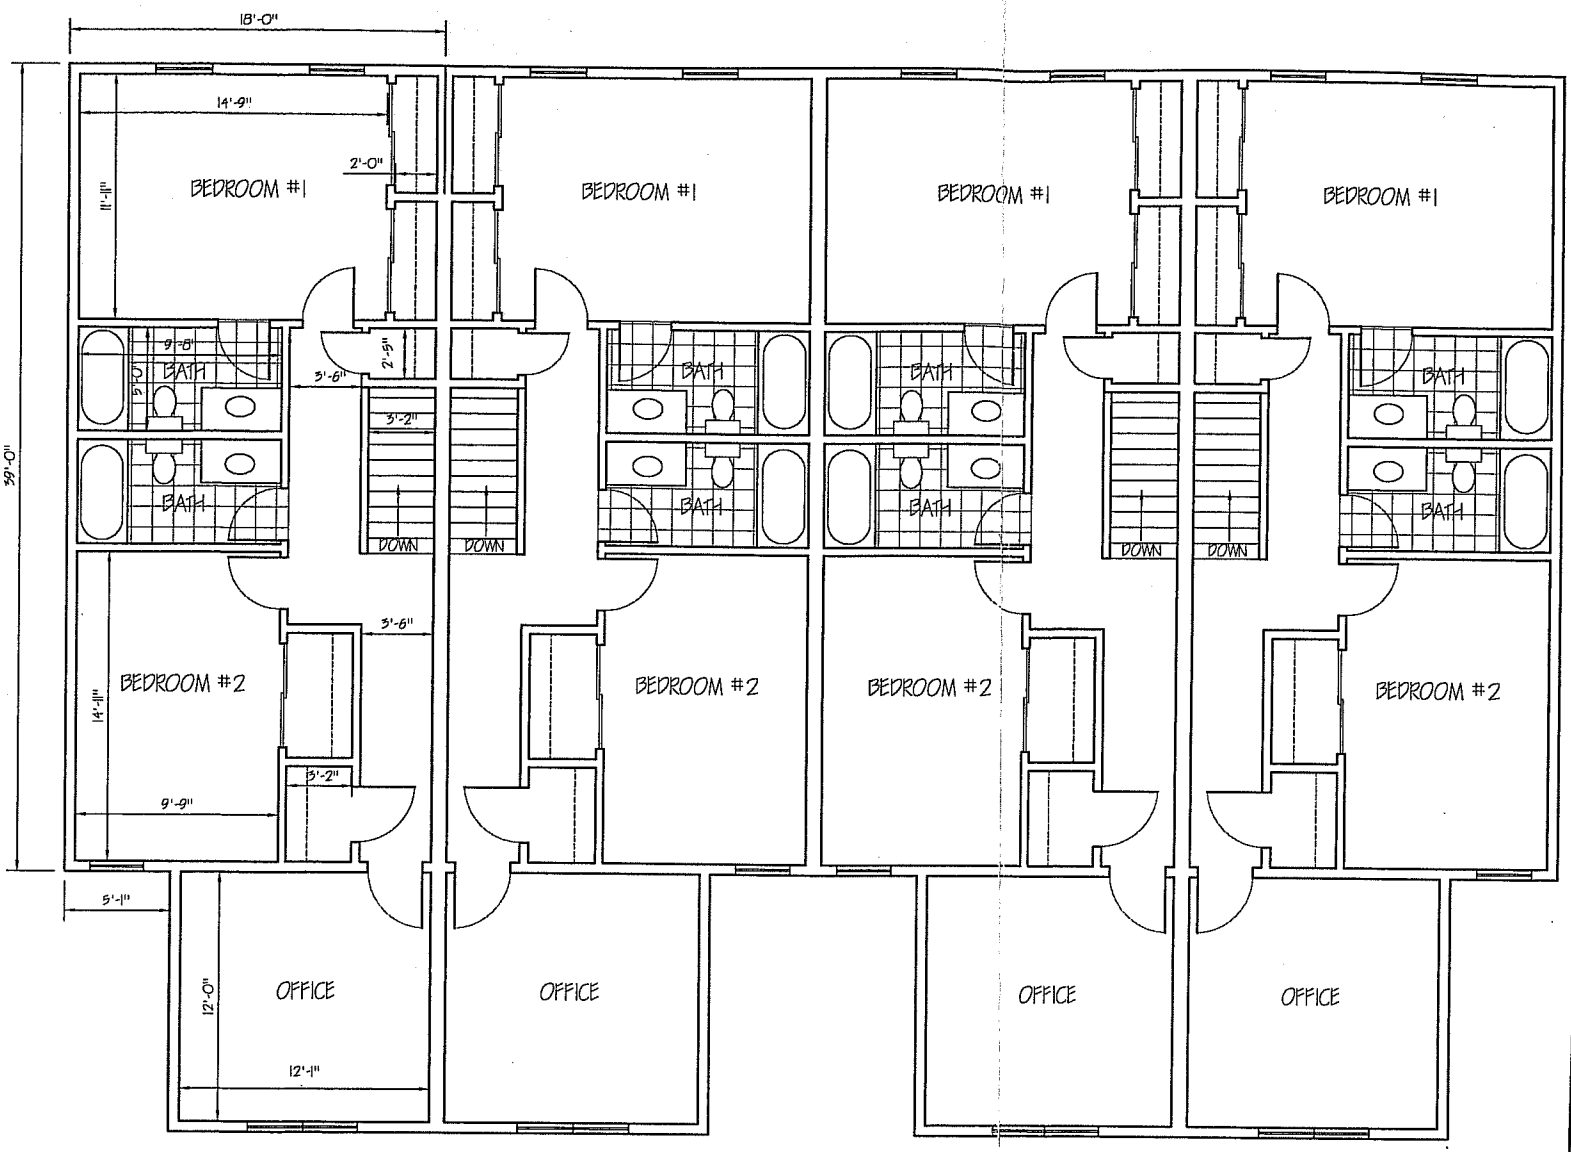

SECOND FLOOR PLAN

Exhibit 1 Page 2

SITE ENGINEER:

CIVIL ENGINEERING ASSOCIATES, INC.
P.O. BOX 485 SHELBURNE, VT 05482
802-985-2323 FAX: 802-985-2271 web: www.cea-vt.com

COPYRIGHT © 2005 – ALL RIGHTS RESERVED

DRAWN
MJW
CHECKED
SAV
APPROVED
SAV

OWNER:

NOKES KNOLL, LLC
47 PARK ST., SUITE 2
ESSEX JCT., VT 05452

PROJECT:

NOKES KNOLL TOWNHOMES
31 MIDDLE ROAD
SWANTON, VERMONT

DATE	CHECKED	REVISION

SECOND FLOOR PLAN

DATE
FEB., 2006
SCALE
1/4"=1'-0"
PROJ. NO.
04229

DRAWING NUMBER
A3

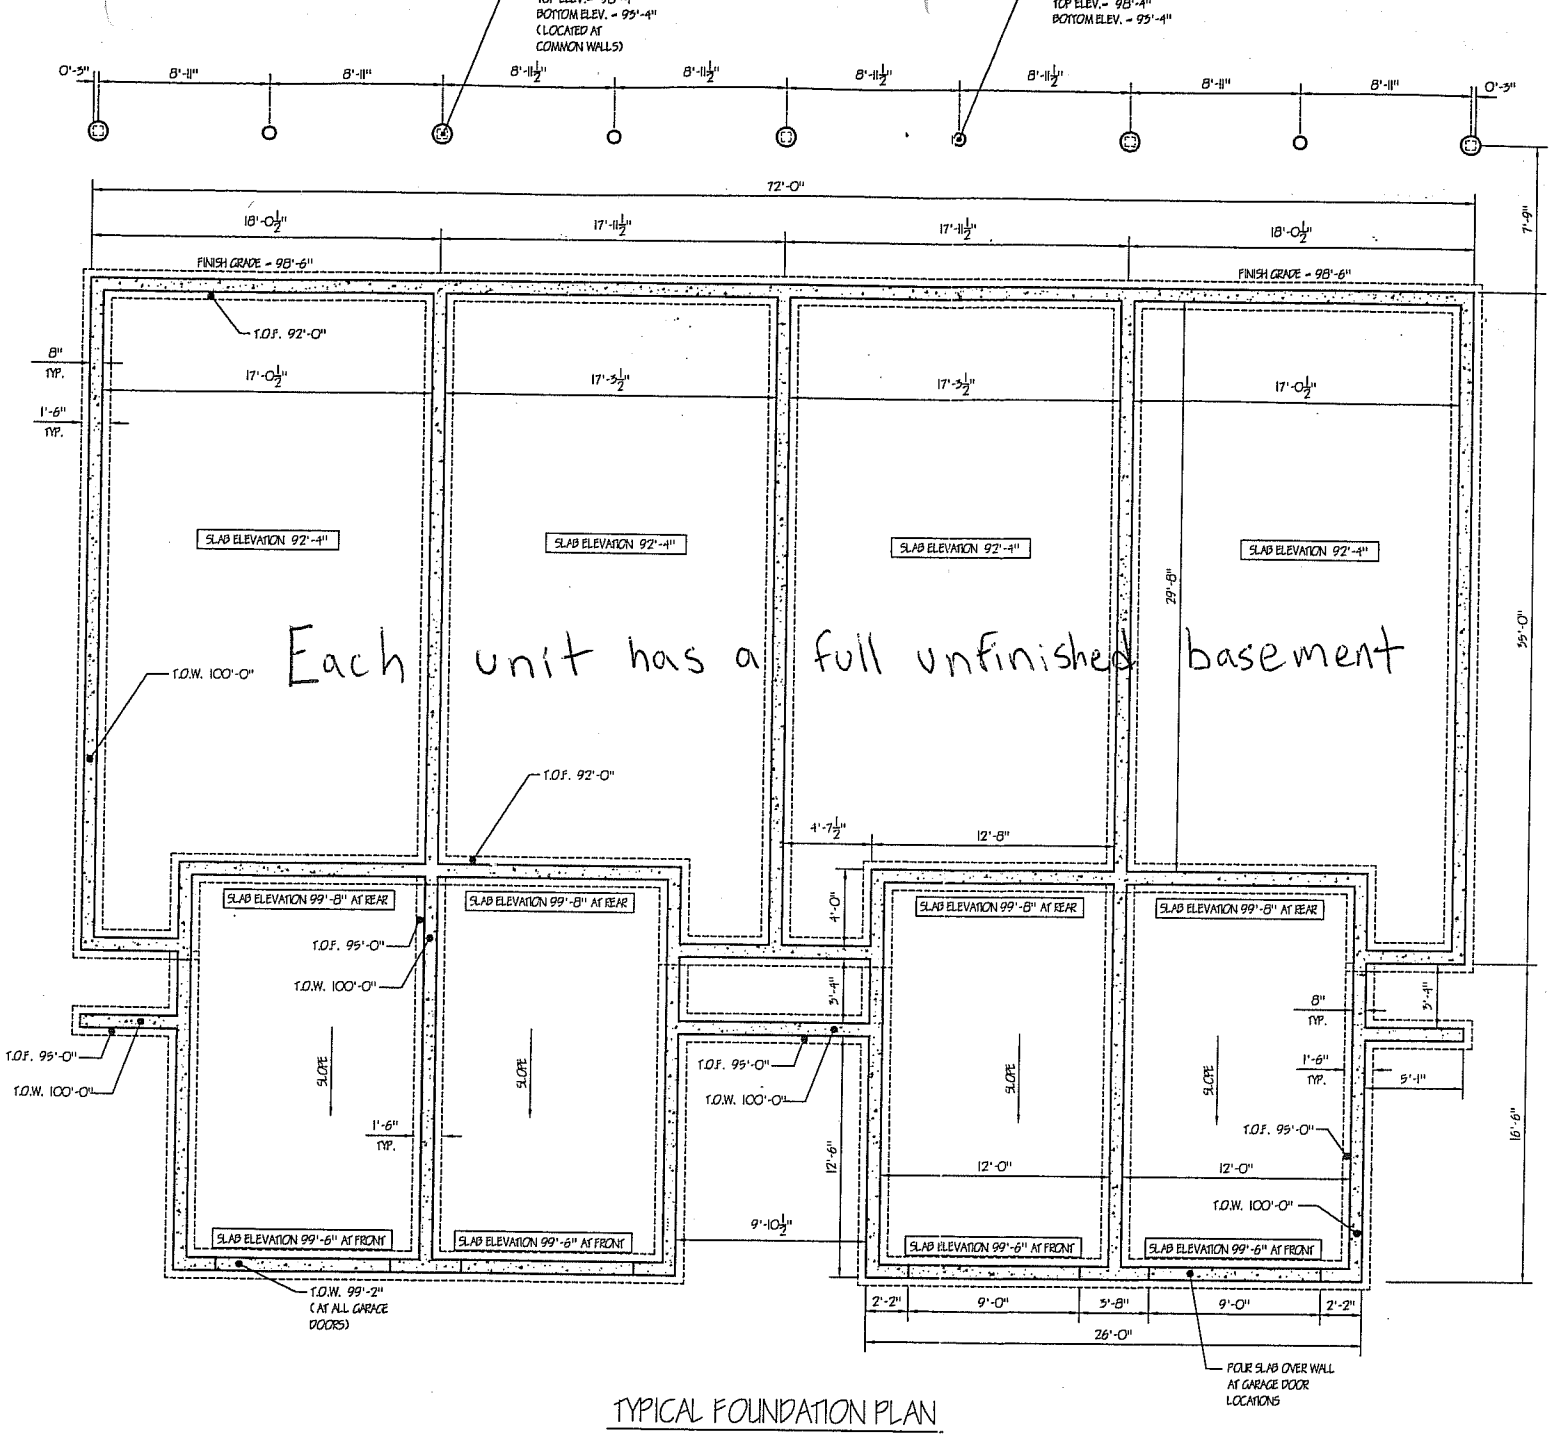

TYPICAL FOUNDATION PLAN

SITE ENGINEER:

CIVIL ENGINEERING ASSOCIATES, INC.
P.O. BOX 485 SHELBURNE, VT 05482
802-985-2323 FAX: 802-985-2271 web: www.cea-vt.com

COPYRIGHT © 2006 – ALL RIGHTS RESERVED

DRAWN: MJW
CHECKED: SAV
APPROVED: SAV

OWNER:

NOKES KNOLL, LLC
47 PARK ST., SUITE 2
ESSEX JCT., VT 05452

PROJECT:

NOKES KNOLL CONDOMINIUMS
31 MIDDLE ROAD
SWANTON, VERMONT

DATE	CHECKED	REVISION

FOUNDATION PLAN

DATE: FEB., 2006
SCALE: 1/4"=1'-0"
PROJ. NO.: 04229
DRAWING NUMBER: F1

Exhibit 1 Page 3